Dist	COUNTY	ROUTE	POST MILES TOTAL PROJECT	SHEET No.	TOTAL SHEETS

REGISTERED CIVIL ENGINEER DATE

PLANS APPROVAL DATE

REGISTERED PROFESSIONAL ENGINEER No. Exp. CIVIL STATE OF CALIFORNIA

THE STATE OF CALIFORNIA OR ITS OFFICERS OR AGENTS SHALL NOT BE RESPONSIBLE FOR THE ACCURACY OR COMPLETENESS OF SCANNED COPIES OF THIS PLAN SHEET.

Legends (symbols) or notes shown on detail sheets other than the first sheet of that type, apply only to that specific detail sheet.
If symbols or notes are used on more than one detail sheet, they are to be shown only on the first detail sheet of that type.

LEGEND:

⊗ TYPE A BLACK PAVEMENT MARKER (NON-REFLECTIVE)

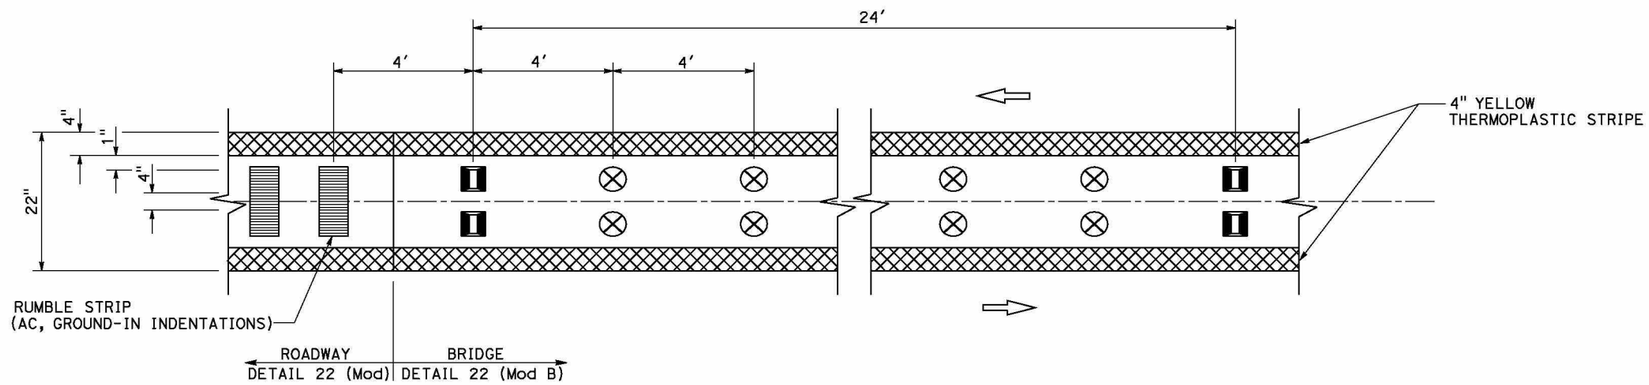

DETAIL 22 (Mod B)
BRIDGE CENTERLINE DETAIL
(TYPICAL)

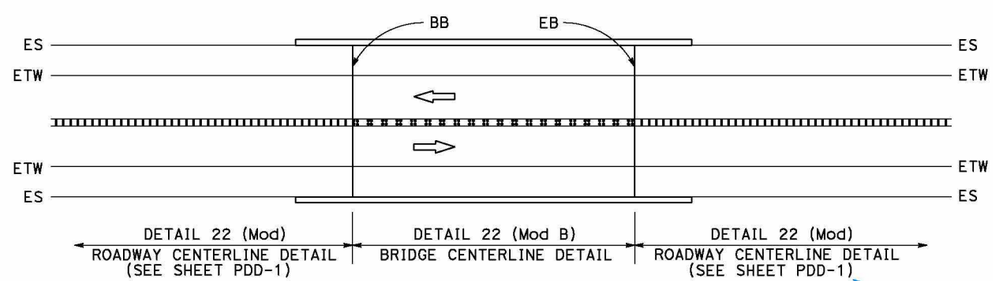

See Pavement Delineation Details Sheet, Example "A-1."

CENTERLINE RUMBLE STRIPS
AT BRIDGE APPROACH
(TYPICAL)

PAVEMENT DELINEATION DETAILS SHEET, EXAMPLE "B-2"

PAVEMENT DELINEATION DETAILS
NO SCALE

PDD-2

LAST REVISION 00-00-00

PAVEMENT DELINEATION DETAILS SHEET, EXAMPLE "B-2" RELEASED 7/7/2011

STATE OF CALIFORNIA - DEPARTMENT OF TRANSPORTATION

Caltrans

FUNCTIONAL SUPERVISOR

CALCULATED-DESIGNED BY

CHECKED BY

REVISED BY

DATE REVISED