SUPERSEDES EXAMPLE RELEASED 6/29/21

Dist	COUNTY	ROUTE	POST MILES TOTAL PROJECT	SHEET No.	TOTAL SHEETS

REGISTERED CIVIL ENGINEER DATE

PLANS APPROVAL DATE

REGISTERED PROFESSIONAL ENGINEER No. Exp. CIVIL STATE OF CALIFORNIA

THE STATE OF CALIFORNIA OR ITS OFFICERS OR AGENTS SHALL NOT BE RESPONSIBLE FOR THE ACCURACY OR COMPLETENESS OF SCANNED COPIES OF THIS PLAN SHEET.

STAGE CONSTRUCTION AND TRAFFIC HANDLING PLAN SHEET, EXAMPLE "70 SC-14"

NOTES:

1. FOR ACCURATE RIGHT OF WAY DATA, CONTACT RIGHT OF WAY ENGINEERING AT THE DISTRICT OFFICE.
2. DRIVEWAY CONSTRUCTION: CONTRACTOR SHALL PROVIDE TEMPORARY ACCESS THROUGH THE WORK AT ALL TIMES.

PWP:

Identify all PWPs being used on the project.

Identify the location of PWP devices by Offset and Station (excludes Mobile Barrier System and Impact Attenuator Vehicles). Begin and End for the PWP devices shall follow the direction of stationing.

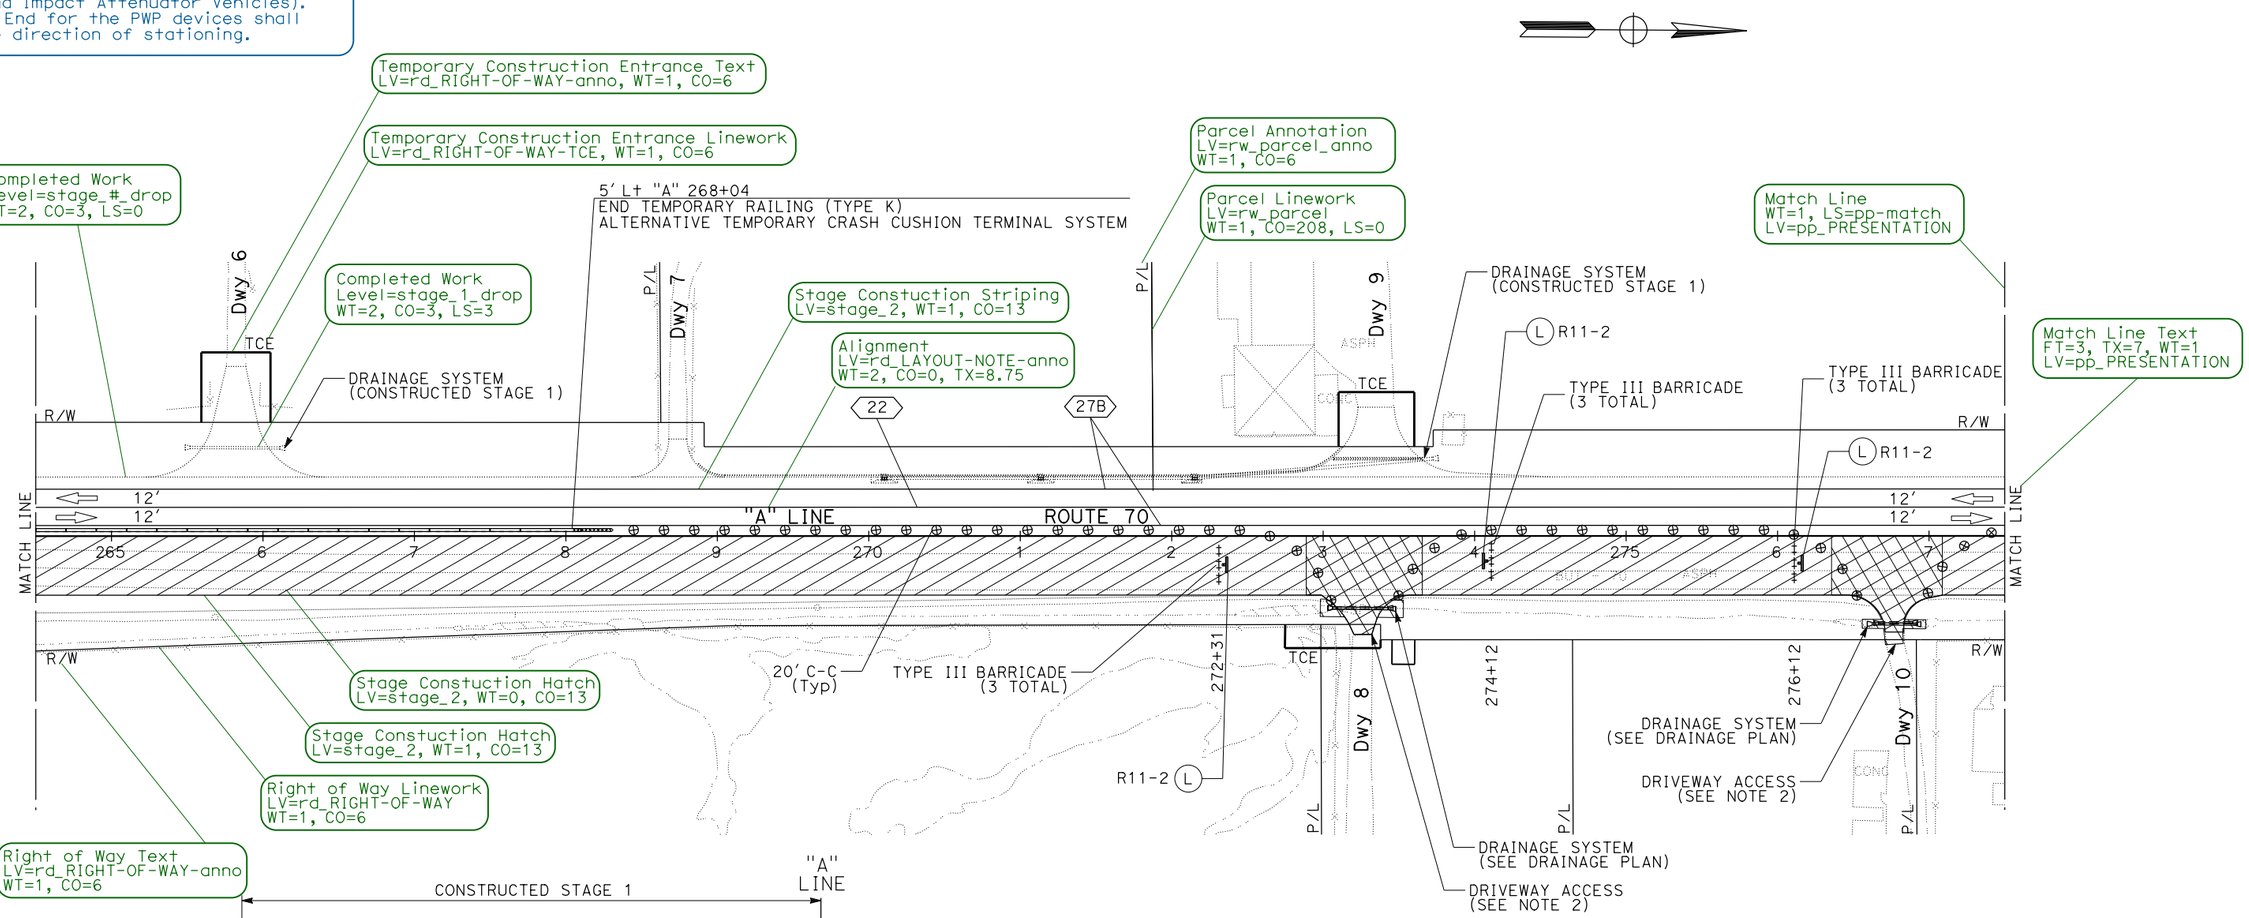

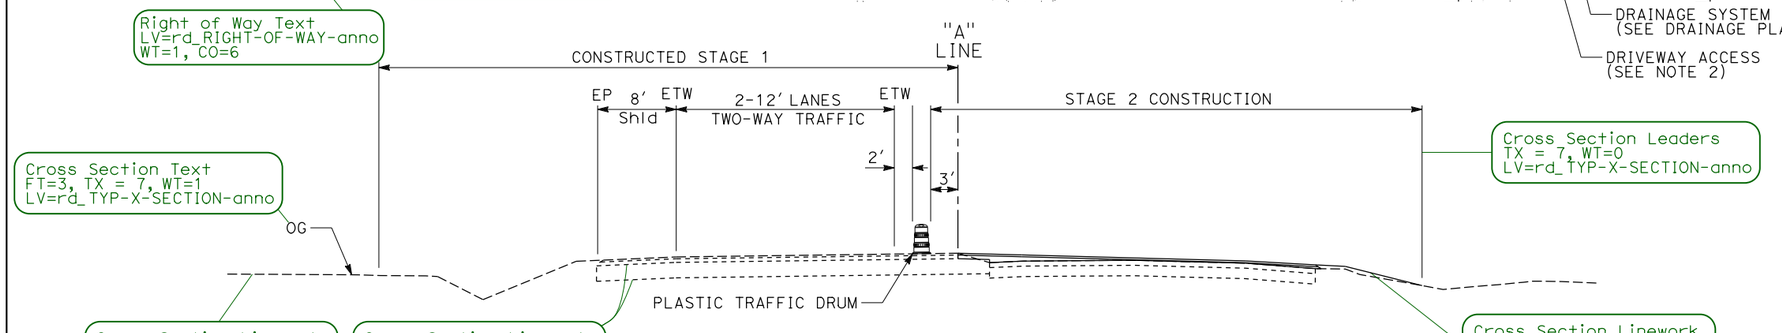

TYPICAL SECTION
Sta "A" 268+40 TO "A" 300+20
NO SCALE

For additional typical information, refer to Typical Cross Sections "Generic Sheet" with Instructions (PDF)

APPROVED FOR STAGE CONSTRUCTION AND TRAFFIC HANDLING WORK ONLY

THIS EXAMPLE IS ONE OF MANY EXAMPLES OF THE VARIOUS TYPES OF PROJECT PLAN SHEETS FROM THE SAME CONSTRUCTION PROJECT, "STATE ROUTE 70 IMPROVEMENT PROJECT."

STAGE CONSTRUCTION AND TRAFFIC HANDLING PLAN

STAGE 2
SCALE: 1" = 50'

SC-14

STATE OF CALIFORNIA - DEPARTMENT OF TRANSPORTATION

FUNCTIONAL SUPERVISOR

CALCULATED-DESIGNED BY | CHECKED BY | REVISED BY | DATE REVISED

STAGE CONST./TRAFFIC HANDLING SHEET RELEASED 11/05/2021

LAST REVISION | DATE PLOTTED => 28-OCT-2021 | TIME PLOTTED => 15:05

BORDER LAST REVISED 8/5/2020 | USERNAME => s120644 | DGN FILE => 0320000087ma014.dgn | RELATIVE BORDER SCALE IS IN INCHES 0 1 2 3 | UNIT | PROJECT NUMBER & PHASE