INDEX OF PLANS

STATE OF CALIFORNIA
DEPARTMENT OF TRANSPORTATION

PROJECT PLANS FOR CONSTRUCTION ON
STATE HIGHWAY
IN ALAMEDA, SAN FRANCISCO, SAN MATEO, SANTA CLARA, SOLANO, AND SONOMA COUNTIES AT VARIOUS LOCATIONS

TO BE SUPPLEMENTED BY STANDARD PLANS DATED 2010

Dist	COUNTY	ROUTE	POST MILES TOTAL PROJECT	SHEET No.	TOTAL SHEETS
04	Ala,SF, SM,SCl, Sol,Son	17,24,37, 80,87,*etc.*	Var		

When a project is on more than six routes, the first five are listed in numerical order with "*etc.*" at the end.
The special provisions for the project must list all routes.

LOCATION MAP

NOTE:
THE TABLE OF LOCATIONS OF CONSTRUCTION IS SHOWN ON THE LOCATIONS OF CONSTRUCTION SHEET.

Routes with work are labeled with TX=8.75, WT=2
Routes with no work are labeled with TX=7.0, WT=1

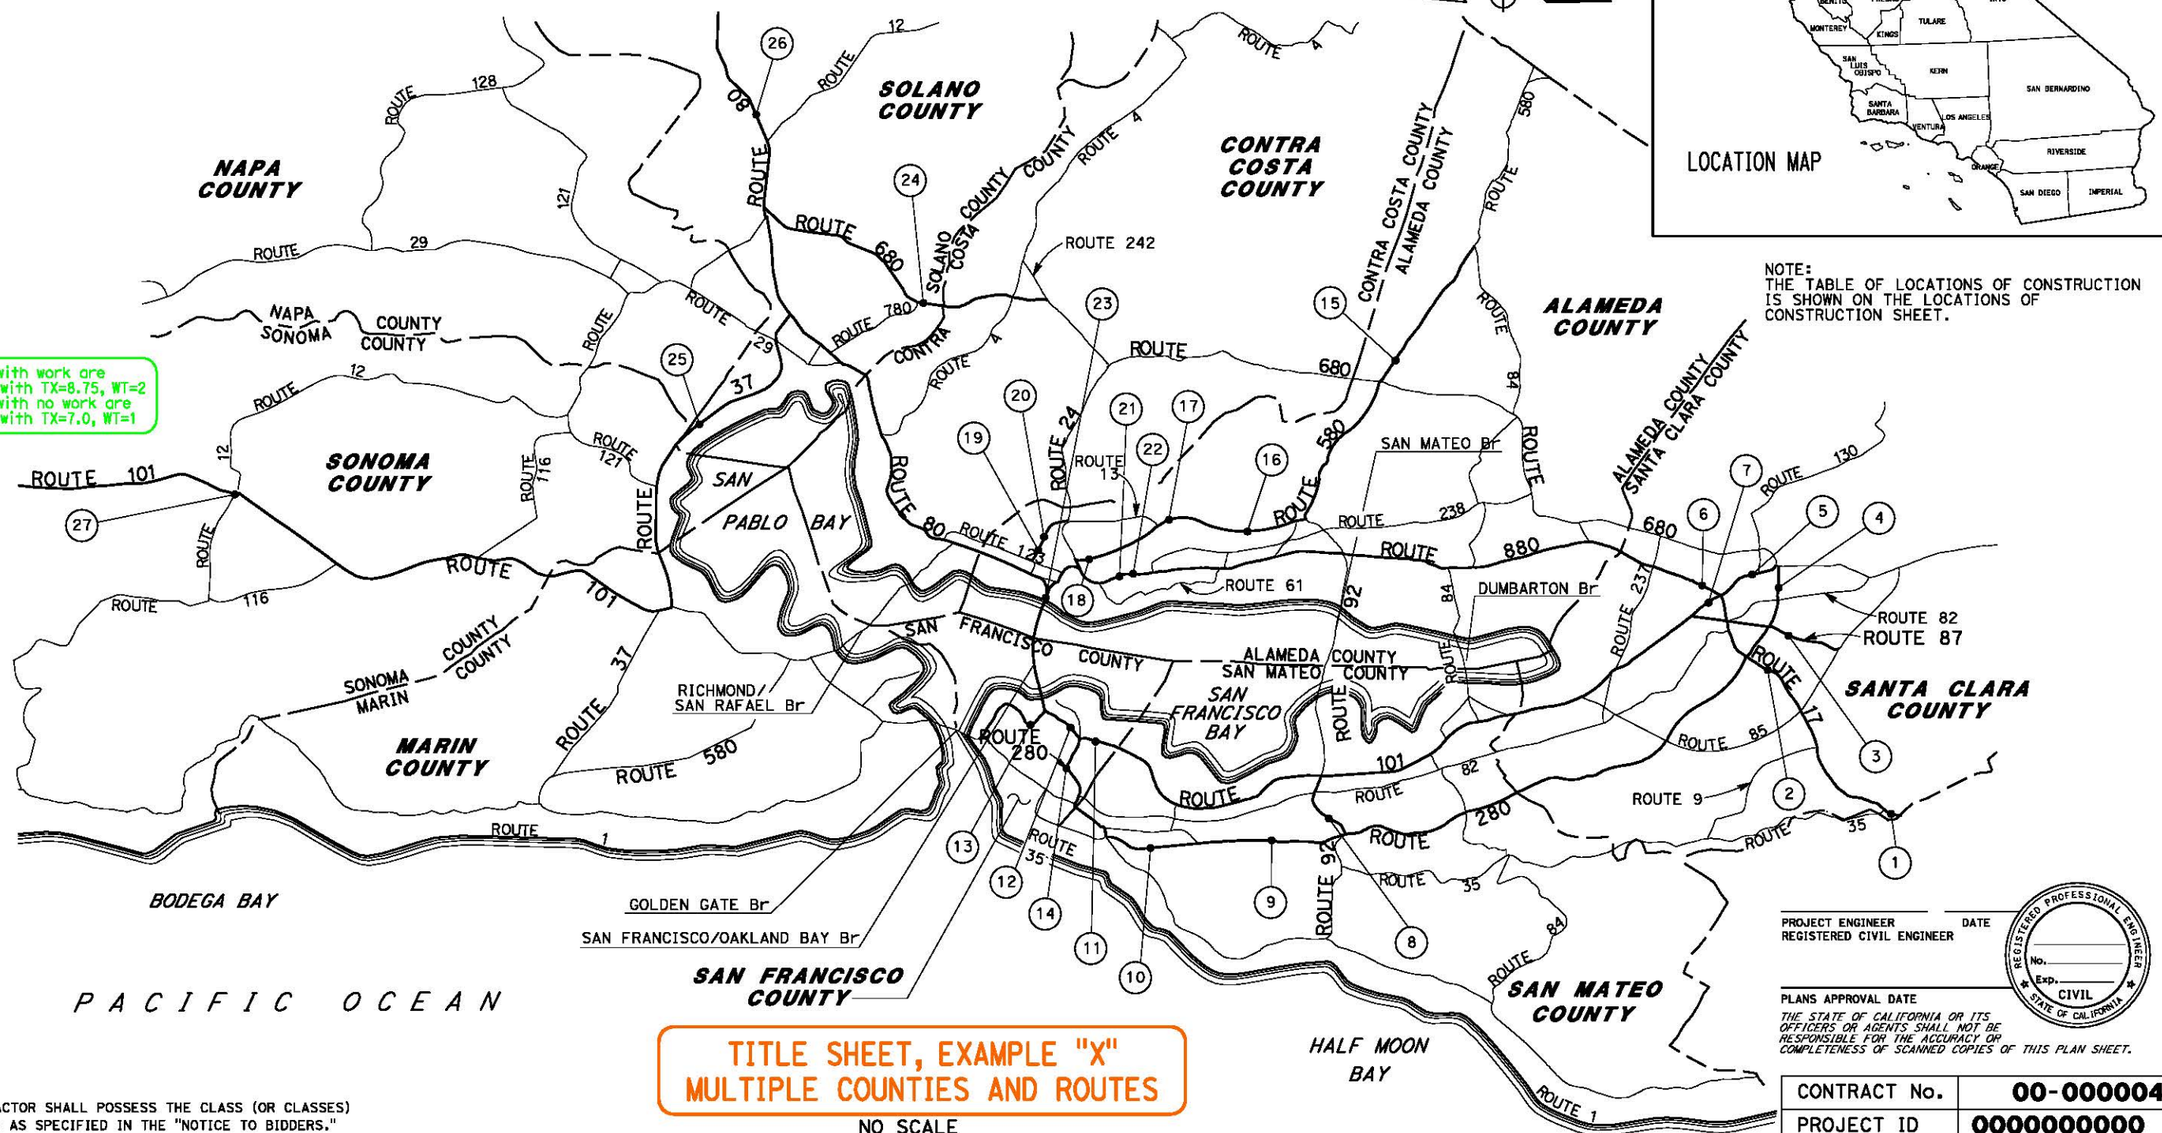

PROJECT ENGINEER DATE
REGISTERED CIVIL ENGINEER

REGISTERED PROFESSIONAL ENGINEER No. Exp. CIVIL STATE OF CALIFORNIA

PLANS APPROVAL DATE

THE STATE OF CALIFORNIA OR ITS OFFICERS OR AGENTS SHALL NOT BE RESPONSIBLE FOR THE ACCURACY OR COMPLETENESS OF SCANNED COPIES OF THIS PLAN SHEET.

TITLE SHEET, EXAMPLE "X"
MULTIPLE COUNTIES AND ROUTES
NO SCALE

THE CONTRACTOR SHALL POSSESS THE CLASS (OR CLASSES) OF LICENSE AS SPECIFIED IN THE "NOTICE TO BIDDERS."

CONTRACT No.	00-000004
PROJECT ID	0000000000

LAST REVISION 00-00-00
DATE PLOTTED => 02-MAY-2012
TIME PLOTTED => 08:10

PROJECT MANAGER
DESIGN ENGINEER

BORDER LAST REVISED 7/2/2010 | CALTRANS WEB SITE IS: HTTP//WWW.DOT.CA.GOV/ | RELATIVE BORDER SCALE IS IN INCHES 0 1 2 3 | USERNAME => s116122 DGN FILE => Title_Example_X.dgn | UNIT 0000 | PROJECT NUMBER & PHASE 00000000001

TITLE SHEET, EXAMPLE "X" RELEASED 5/4/2012